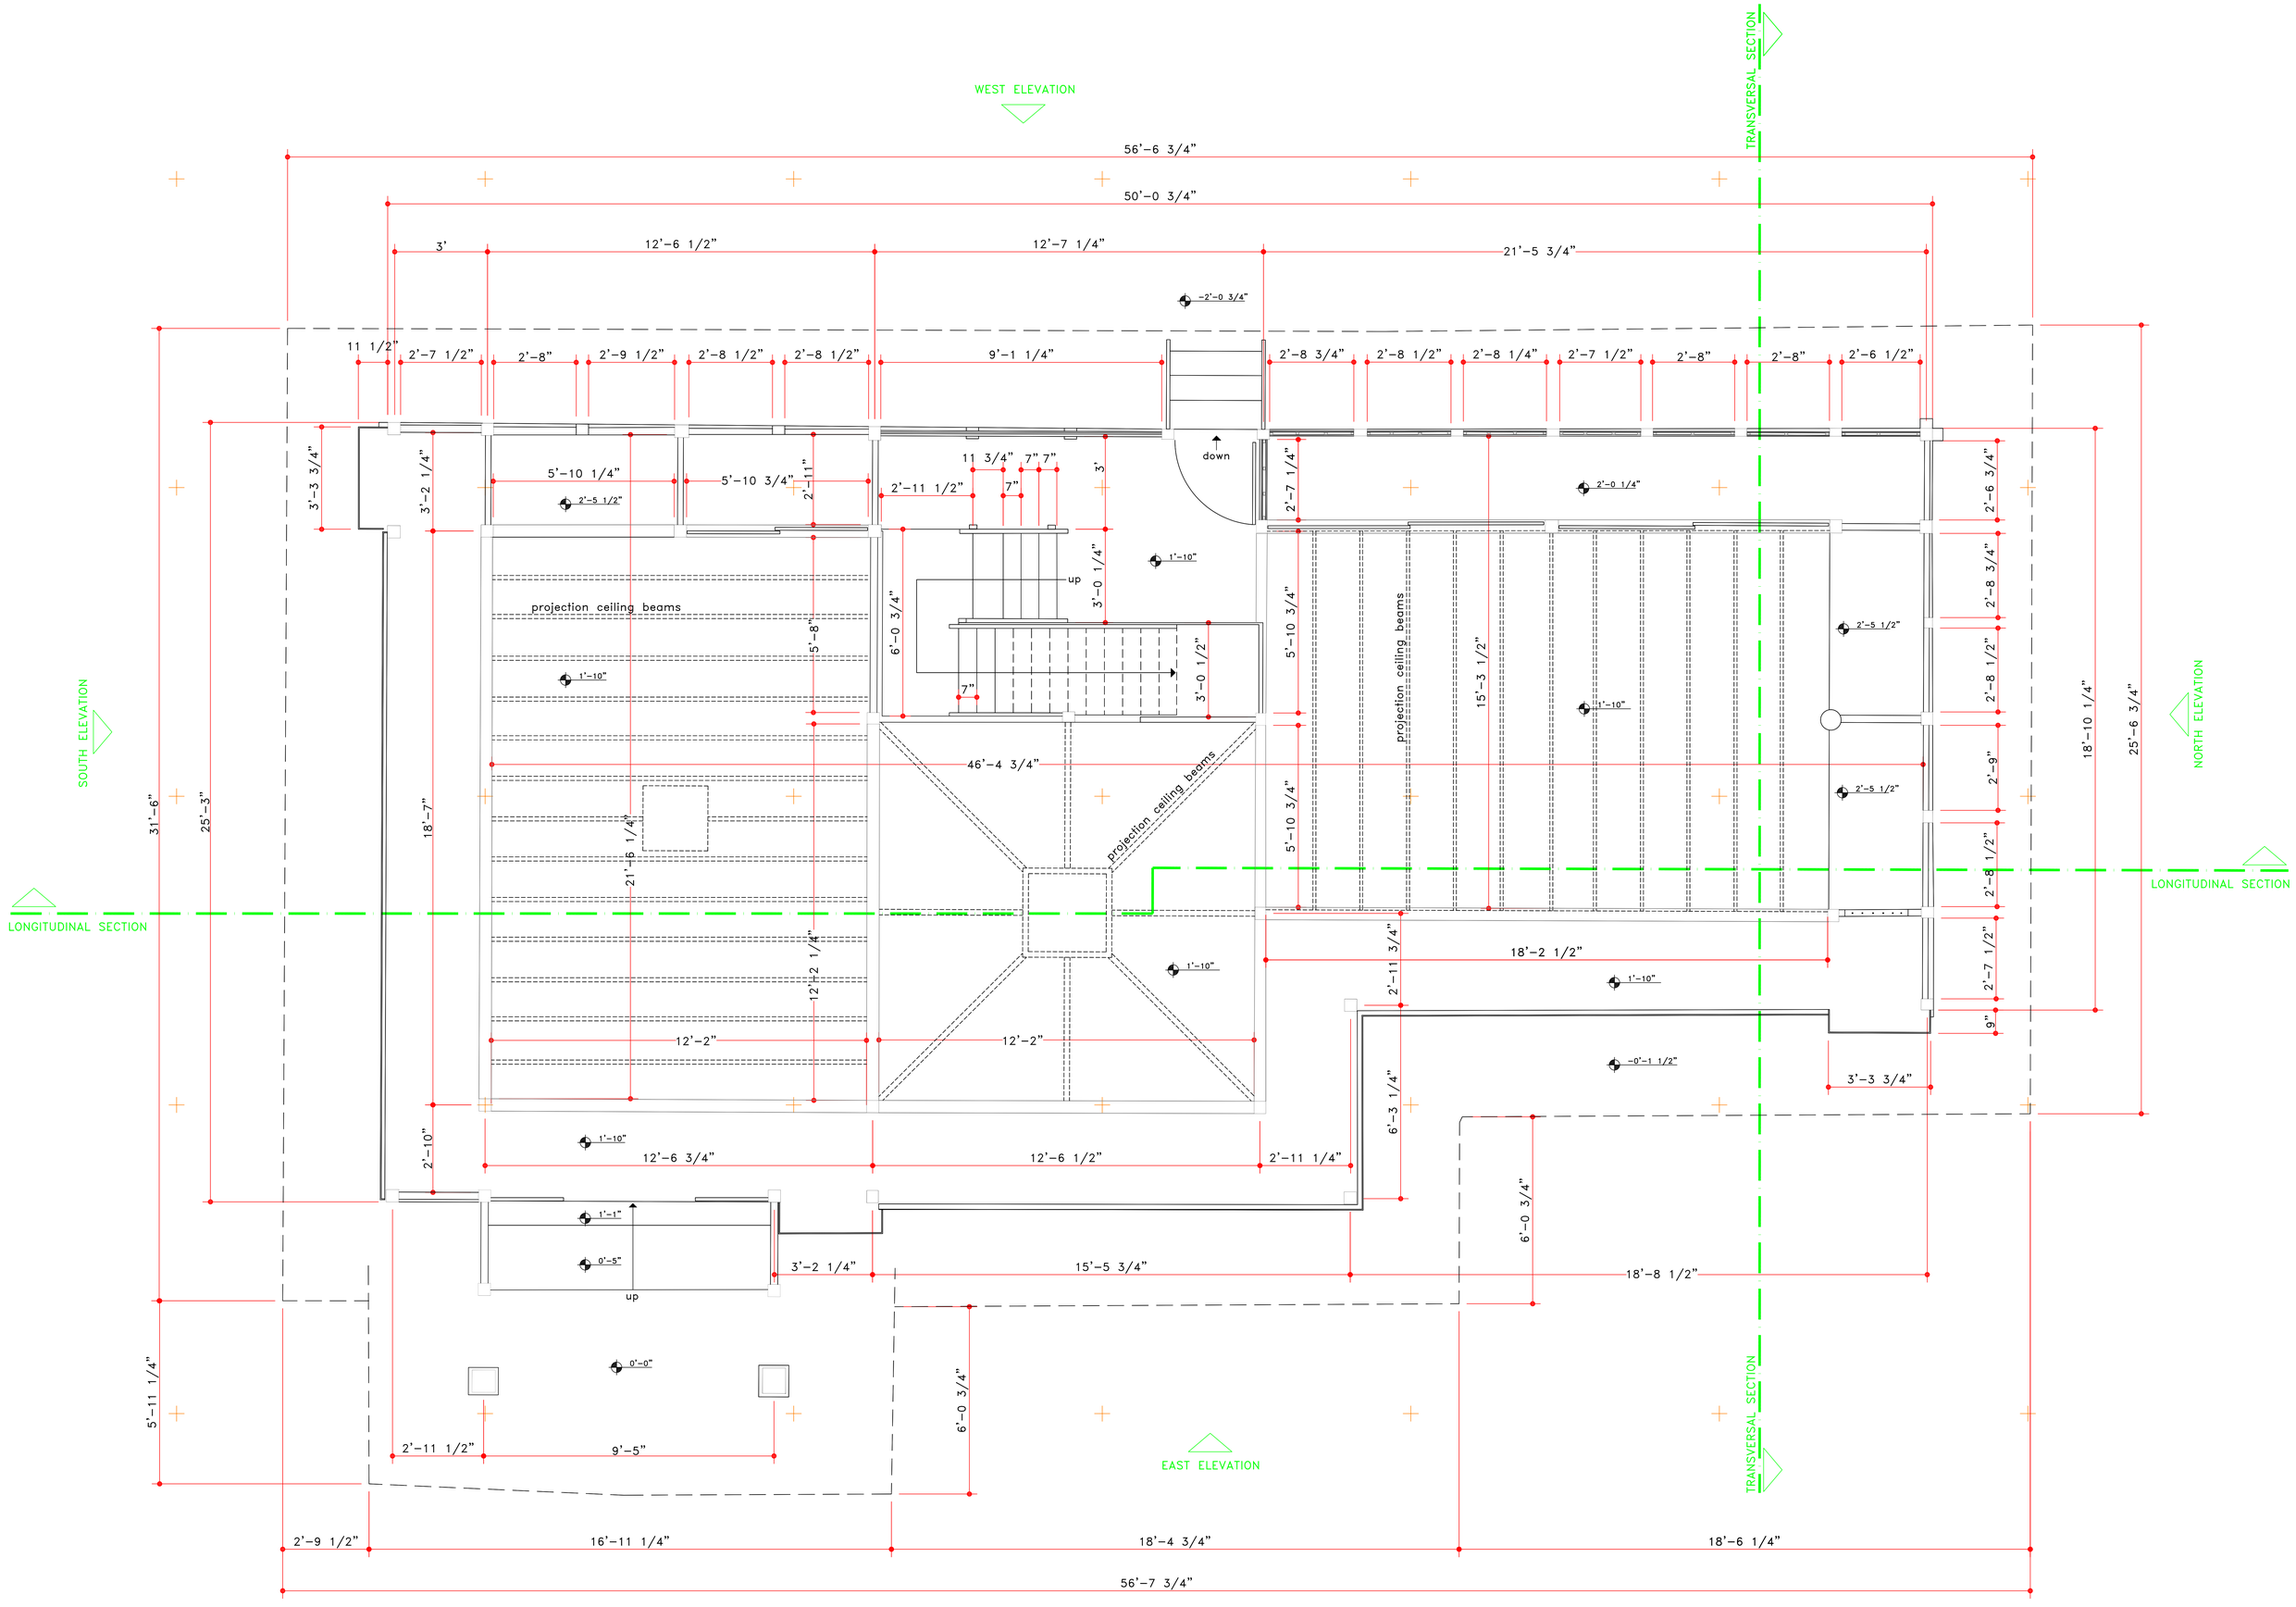

FIRST FLOOR PLAN

Graphic Scale

0 3' 6' 12ft